


Example Inspection LSP's

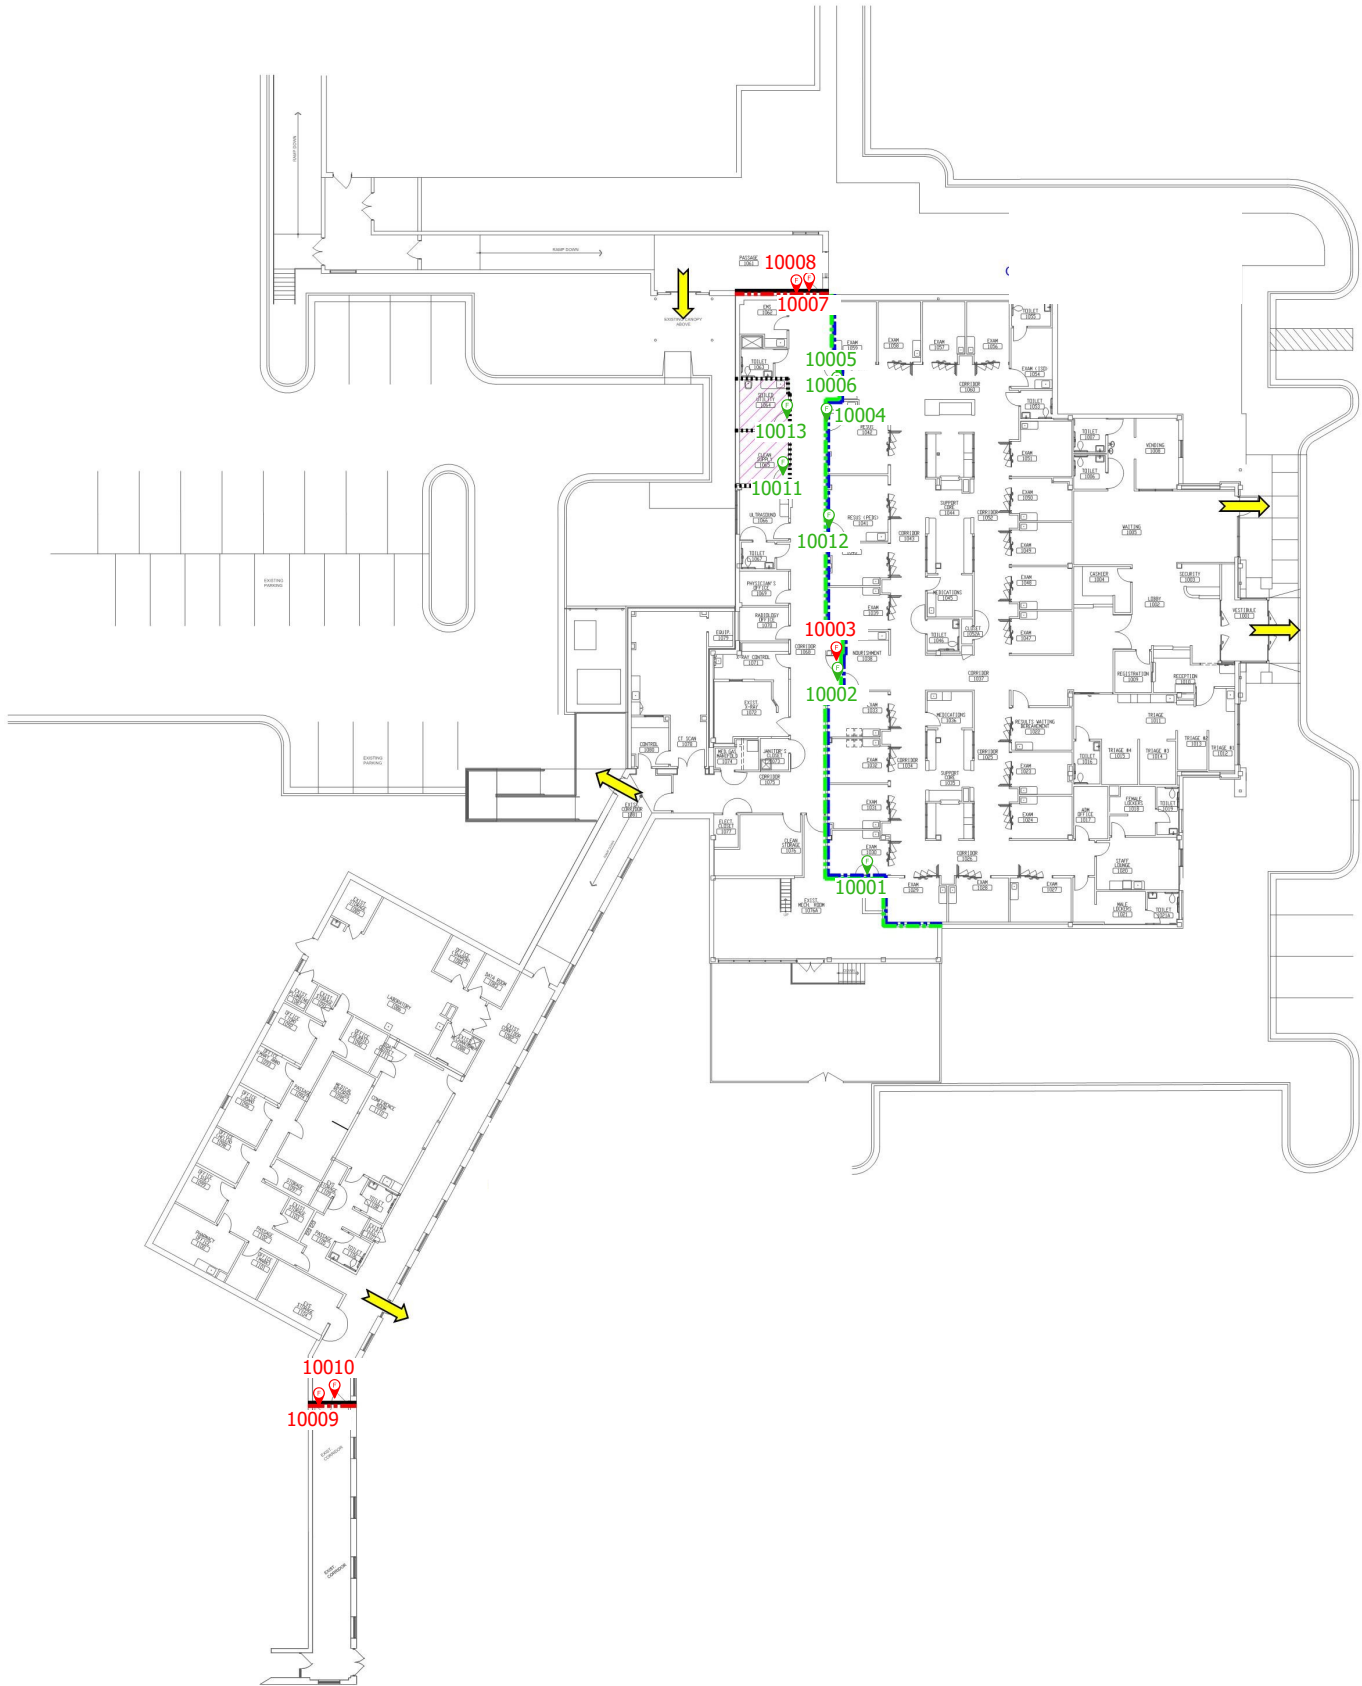

FLOOR 1
SCALE: 1/16" = 1'-0"

LIFE SAFETY SYMBOLS

	BUILDING SEPARATION (≥ 2 HOURS)
	3 HOUR FIRE BARRIER
	2 HOUR FIRE BARRIER
	1 HOUR FIRE BARRIER
	1/2 HOUR FIRE BARRIER
	EXISTING SMOKE BARRIER (≥ 1/2 HOUR)
	1 HOUR SMOKE BARRIER
	HORIZONTAL EXIT (≥ 2 HOURS)
	SMOKE RESISTIVE CONSTRUCTION
	EXIT
	EXIT/EXIT PASSAGEWAY ENCLOSURE
	NOT IN CONTRACT
	CHUTES/ACCESS/DISCHARGE
	HAZARDOUS AREA
	SLEEPING SUITE
	NON-SLEEPING SUITE
	NON-PATIENT SUITE
	ATRIUM SEPARATIONS
	FINDING NUMBER

LIFE SAFETY PLAN
FLOOR 1

SHEET TITLE

LS.01.0

DRAWING NUMBER

FLOOR 1
SCALE: 1/8" = 1'-0"



LIFE SAFETY SYMBOLS	
	BUILDING SEPARATION (≥ 2 HOURS)
	3 HOUR FIRE BARRIER
	2 HOUR FIRE BARRIER
	1 HOUR FIRE BARRIER
	1/2 HOUR FIRE BARRIER
	EXISTING SMOKE BARRIER (≥ 1/2 HOUR)
	1 HOUR SMOKE BARRIER
	HORIZONTAL EXIT (≥ 2 HOURS)
	SMOKE RESISTIVE CONSTRUCTION
	EXIT
	EXIT/EXIT PASSAGEWAY ENCLOSURE
	NOT IN CONTRACT
	CHUTES/ACCESS/DISCHARGE
	HAZARDOUS AREA
	SLEEPING SUITE
	NON-SLEEPING SUITE
	NON-PATIENT SUITE
	ATRIUM SEPARATIONS
	FINDING NUMBER

LIFE SAFETY PLAN
FLOOR 1

SHEET TITLE

LS.01.0
DRAWING NUMBER



	BUILDING SEPARATION (≥ 2 HOURS)
	3 HOUR FIRE BARRIER
	2 HOUR FIRE BARRIER
	1 HOUR FIRE BARRIER
	1/2 HOUR FIRE BARRIER
	EXISTING SMOKE BARRIER (≥ 1/2 HOUR)
	1 HOUR SMOKE BARRIER
	HORIZONTAL EXIT (≥ 2 HOURS)
	SMOKE RESISTIVE CONSTRUCTION
	EXIT
	EXIT/EXIT PASSAGEWAY ENCLOSURE
	NOT IN CONTRACT
	CHUTES/ACCESS/DISCHARGE
	HAZARDOUS AREA
	SLEEPING SUITE
	NON-SLEEPING SUITE
	NON-PATIENT SUITE
	ATRIUM SEPARATIONS

LIFE SAFETY PLAN FLOOR 2

SHEET TITLE

LS.02.0

DRAWING NUMBER